
**AERODROME GROUND MOVEMENT CHART - ICAO**


APRON ELEV
*14M*

TWR: 118.65

**THANH HOA/THO XUAN DOM (VVTX)**

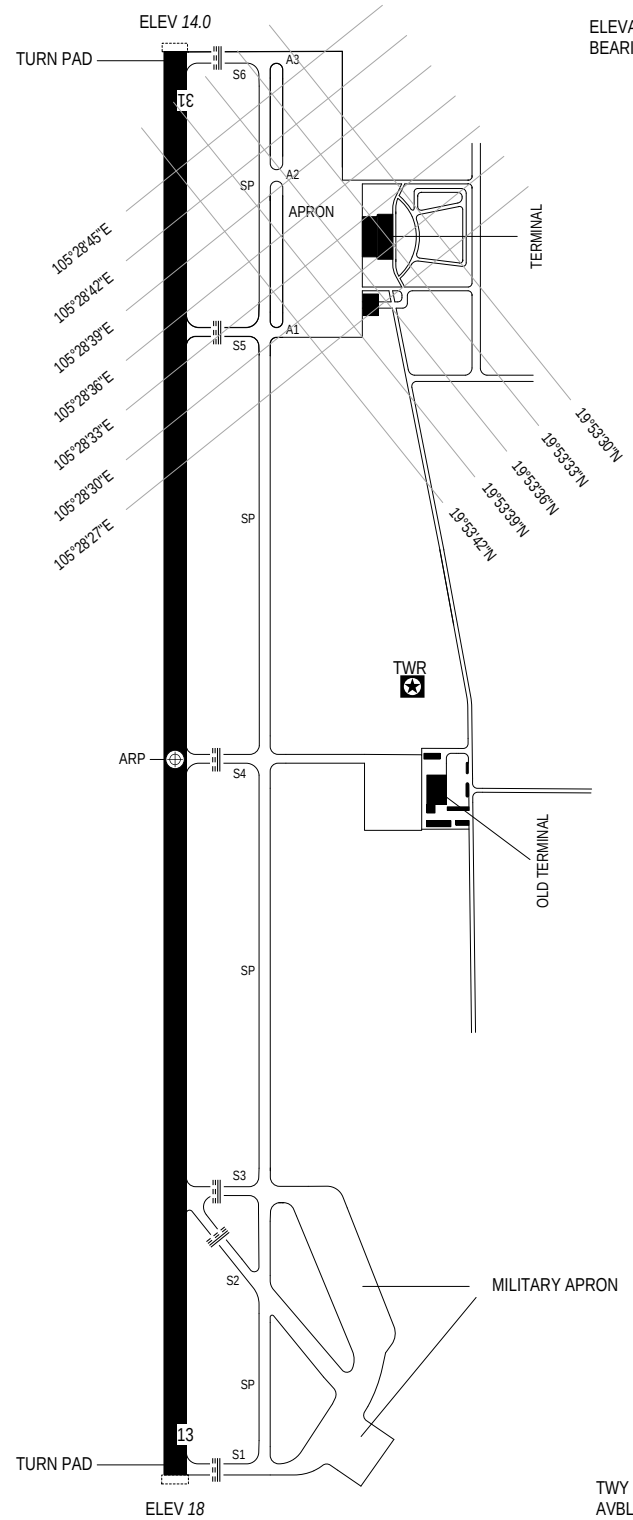


ELEVATIONS AND DIMENSIONS IN METRES
BEARINGS ARE MAGNETIC

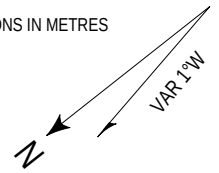


TWYS WIDTH:
SP, S1, S6: 25 m
S2, S3, S4, S5: 20 m
A1, A2: 23 m
A3: 21 m

APRON BEARING STRENGTH:
- STANDS 1, 2, 3: **PCR 630/R/A/W/U**
- STANDS 4, 5, 6: **PCR 400/R/B/X/U**

TWYS BEARING STRENGTH:
SP AND S5: **PCR 600/R/B/X/U**
S1, S2, A1, A2: **PCR 620/R/B/X/U**
S3: **PCR 610/R/B/X/U**
S4: **PCR 330/R/B/X/U**
S6: **PCR 670/R/B/X/U**
A3: **PCR 420/R/B/X/U**


ALL ARE CEMENT CONCRETE

TWY EDGE LIGHTS ON ALL TWY

TWY CENTRE LINE LIGHTS: NIL

TWY S1, S2, S3 AND SP (A PORTION FM TWY S1 TO TWY S3) AVBL FOR BOTH CIVIL AND MILITARY FLT OPS.

SCALE 1: 17 000
METRES

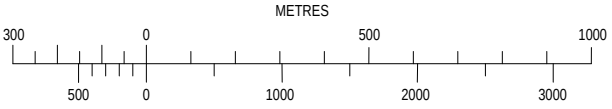


| LEGEND | |
|---|---|
| BUILDINGS | ■ |
| ARP | ⊕ |
| RWY – HOLDING POSITION (PATTERN A) | ═ ═ ═ |

CHANGE: ADJUSTMENT OF PCN TO PCR (TWY AND APRON).