
07

RWY 25/07

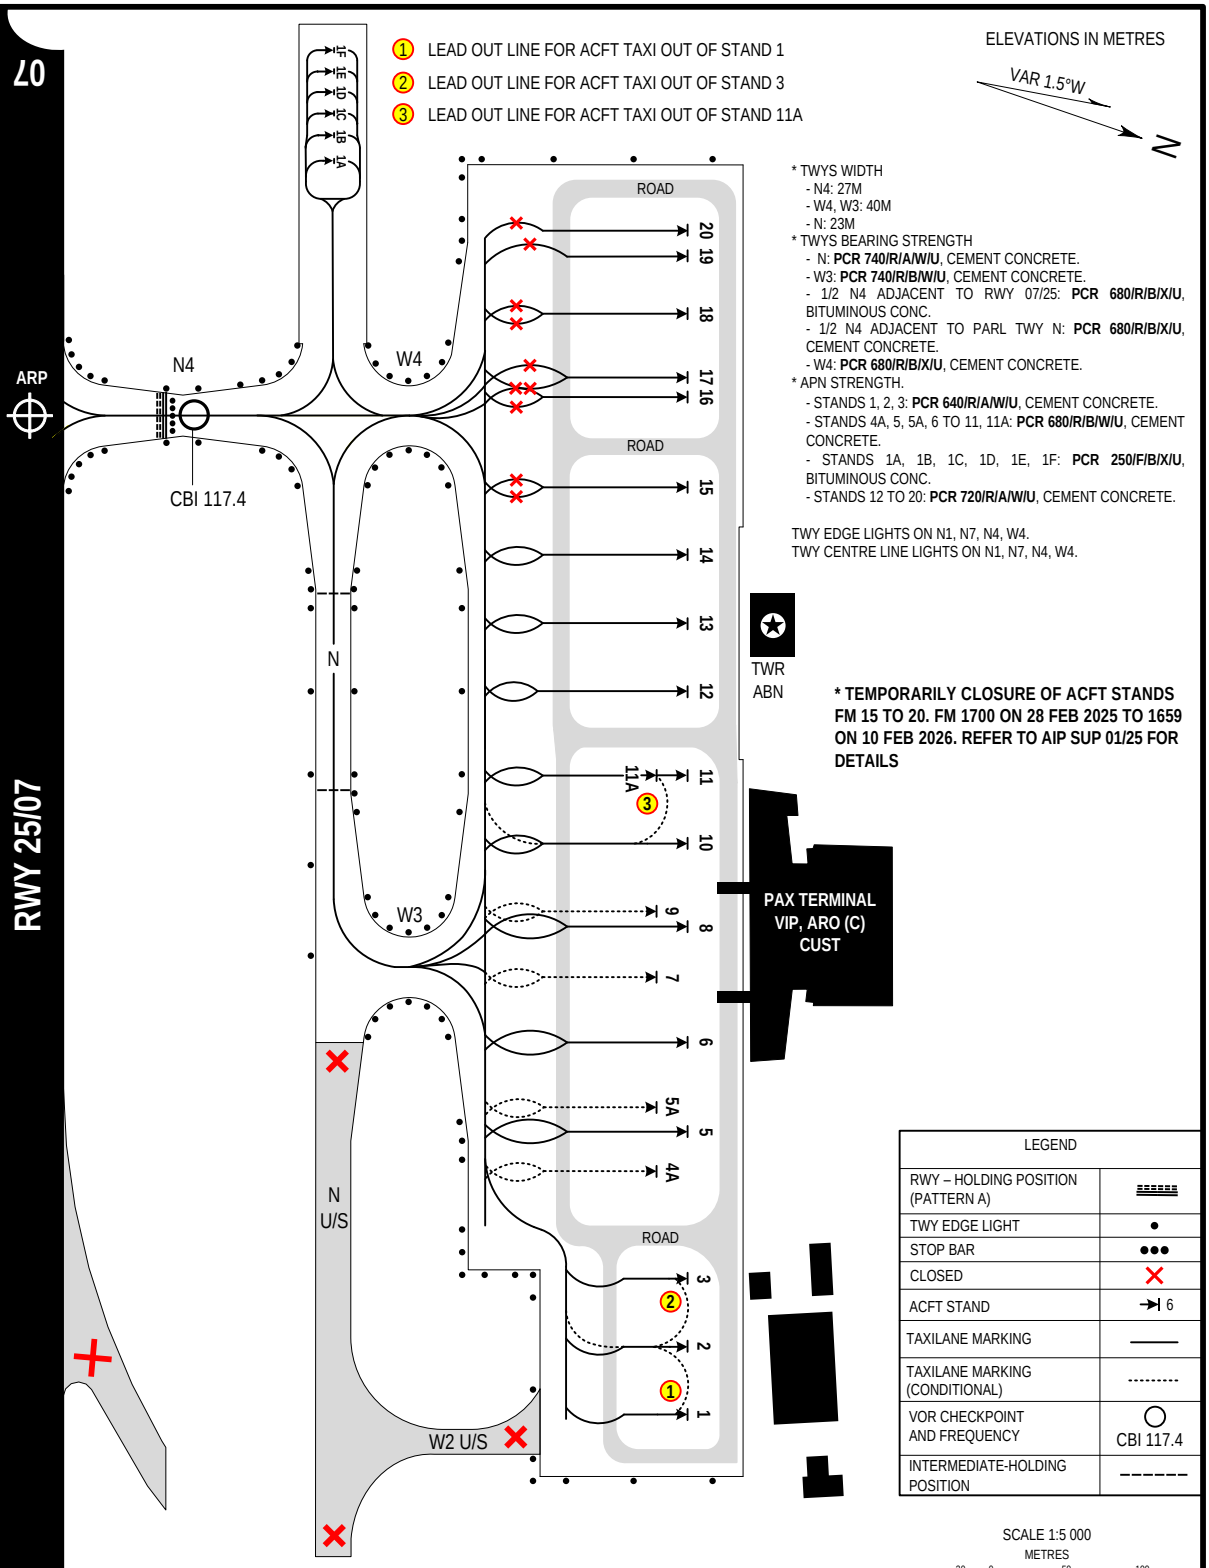


* TWYS WIDTH
- N4: 27M
- W4, W3: 40M
- N: 23M

* TWYS BEARING STRENGTH
- N: **PCR 740/R/A/W/U**, CEMENT CONCRETE.
- W3: **PCR 740/R/B/W/U**, CEMENT CONCRETE.
- 1/2 N4 ADJACENT TO RWY 07/25: **PCR 680/R/B/X/U**, BITUMINOUS CONC.
- 1/2 N4 ADJACENT TO PARL TWY N: **PCR 680/R/B/X/U**, CEMENT CONCRETE.
- W4: **PCR 680/R/B/X/U**, CEMENT CONCRETE.

* APN STRENGTH.
- STANDS 1, 2, 3: **PCR 640/R/A/W/U**, CEMENT CONCRETE.
- STANDS 4A, 5, 5A, 6 TO 11, 11A: **PCR 680/R/B/W/U**, CEMENT CONCRETE.
- STANDS 1A, 1B, 1C, 1D, 1E, 1F: **PCR 250/F/B/X/U**, BITUMINOUS CONC.
- STANDS 12 TO 20: **PCR 720/R/A/W/U**, CEMENT CONCRETE.

TWY EDGE LIGHTS ON N1, N7, N4, W4.
TWY CENTRE LINE LIGHTS ON N1, N7, N4, W4.

*** TEMPORARILY CLOSURE OF ACFT STANDS FM 15 TO 20. FM 1700 ON 28 FEB 2025 TO 1659 ON 10 FEB 2026. REFER TO AIP SUP 01/25 FOR DETAILS**

| LEGEND | |
|---|---|
| RWY – HOLDING POSITION (PATTERN A) | |
| TWY EDGE LIGHT | ● |
| STOP BAR | ●●● |
| CLOSED | ✕ |
| ACFT STAND | →\| 6 |
| TAXILANE MARKING | —— |
| TAXILANE MARKING (CONDITIONAL) | - - - - - |
| VOR CHECKPOINT AND FREQUENCY | ○ CBI 117.4 |
| INTERMEDIATE-HOLDING POSITION | – – – – – |

SCALE 1:5 000
METRES
20 0 50 100

* ACFT OPERATIONAL PROCEDURE:
- STANDS 1, 2, 3, 4A, 5A, 7, 9, 10, 11, 12, 13, 14, 15, 16, 18, 20 USED FOR ACFT UP TO CODE C AND EQUIVALENT (WINGSPAN UP TO BUT NOT INCLUDING 36M).
- STAND 1A USED FOR ACFT WITH LENGTH FUSELAGE IS UP TO 12M AND WINGSPAN LESS THAN 16M.
- STANDS 1B, 1C, 1D, 1E, 1F USED FOR ACFT WITH LENGTH FUSELAGE IS UP TO 9M AND WINGSPAN LESS THAN 11M.
- STANDS 5, 6, 8, 17, 19 USED FOR ACFT UP TO CODE E AND EQUIVALENT (WINGSPAN UP TO BUT NOT INCLUDING 65M).
- STAND 11A USED FOR ACFT WITH WINGSPAN UP TO BUT NOT INCLUDING 36M AND LENGTH FUSELAGE IS UP TO 40M WITH LIMITATED CONDITIONS.

* REFER TO TEXTUAL SECTION FOR ACFT OPERATIONAL LIMITATIONS.
* PILOTS FOLLOW ATC'S INSTRUCTIONS STRICTLY.