

ELEVATIONS IN METRES

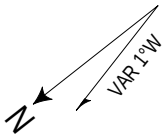

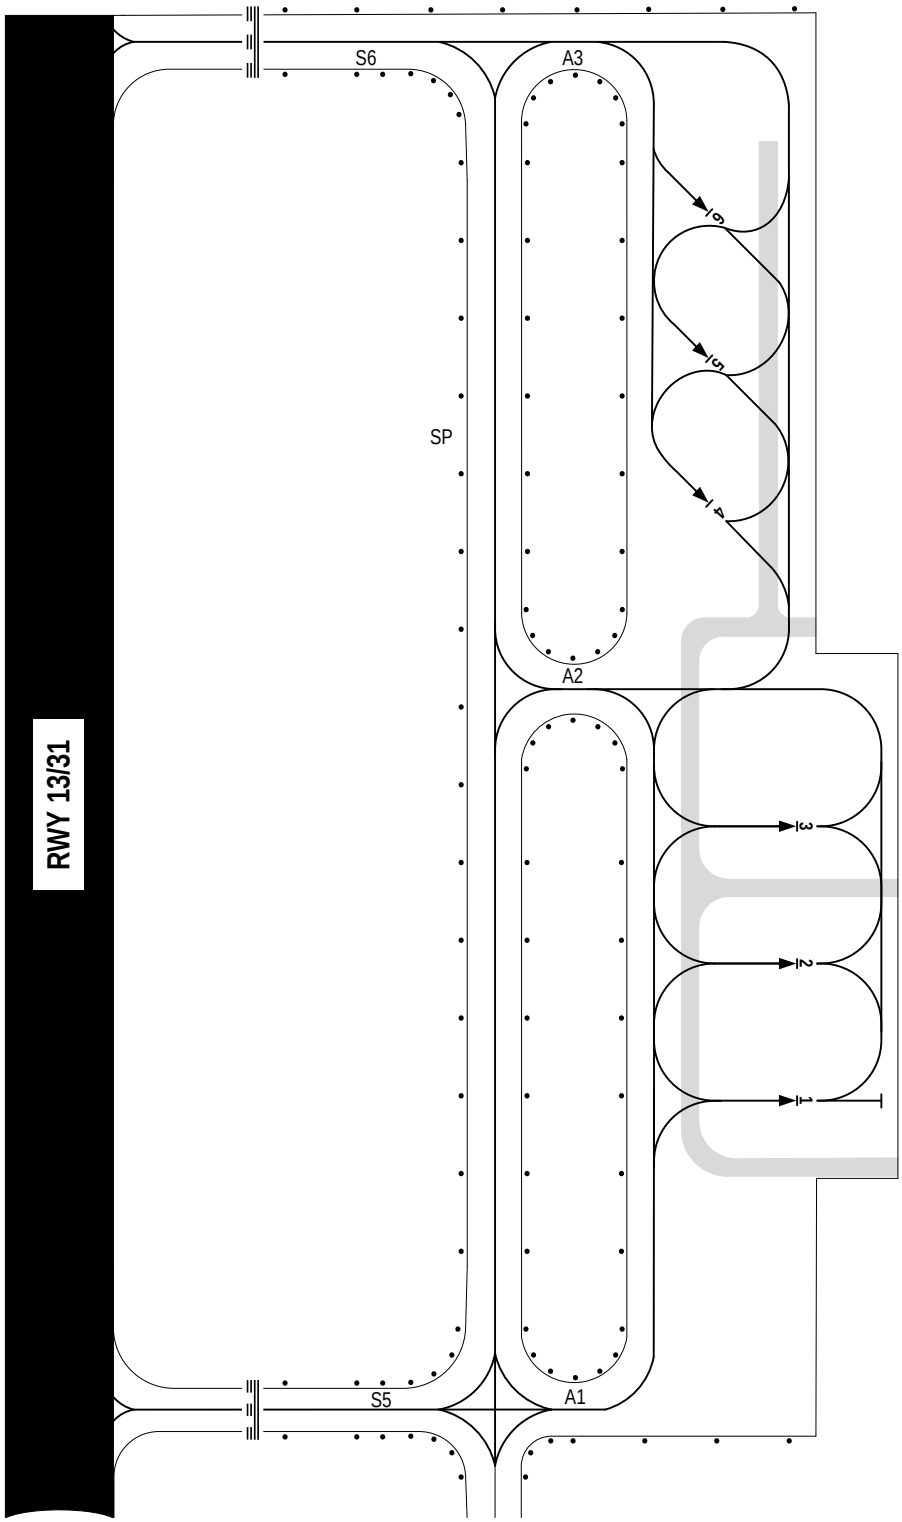

TWY WIDTH S6: 25 M
TWY WIDTH S5: 20 M
TWYS WIDTH A1, A2: 23 M
TWY WIDTH A3: 21 M

TWYS BEARING STRENGTH:
- SP AND S5: PCR 600/R/B/X/U
- S6: PCR 670/R/B/X/U
- A1, A2: PCR 620/R/B/X/U
- A3: PCR 420/R/B/X/U

APRON BEARING STRENGTH:
STANDS 1, 2, 3: PCR 630/R/A/W/U
STANDS 4, 5, 6: PCR 400/R/B/X/U

- STANDS 1, 2 AND 3 USED FOR ACFT UP TO A321 AND EQUIVALENT

- STANDS 4, 5 AND 6 USED FOR ACFT UP TO A321 AND EQUIVALENT.

NOTE: STAND 6 IS USED AS ISOLATED STAND FOR RESCUE AND EMERGENCY SITUATION.

LEGEND	
ACFT STAND	1
TWY EDGE LIGHT	•
SERVICE ROAD	
RWY–HOLDING POSITION (PATTERN A)	
TAXILANE MARKING	

SCALE 1: 3500

METRES 40 0 40 80 120 160

FEET 75 0 150 300 450

CHANGE: ADDN OF ISOLATED STAND AT STAND 6.