


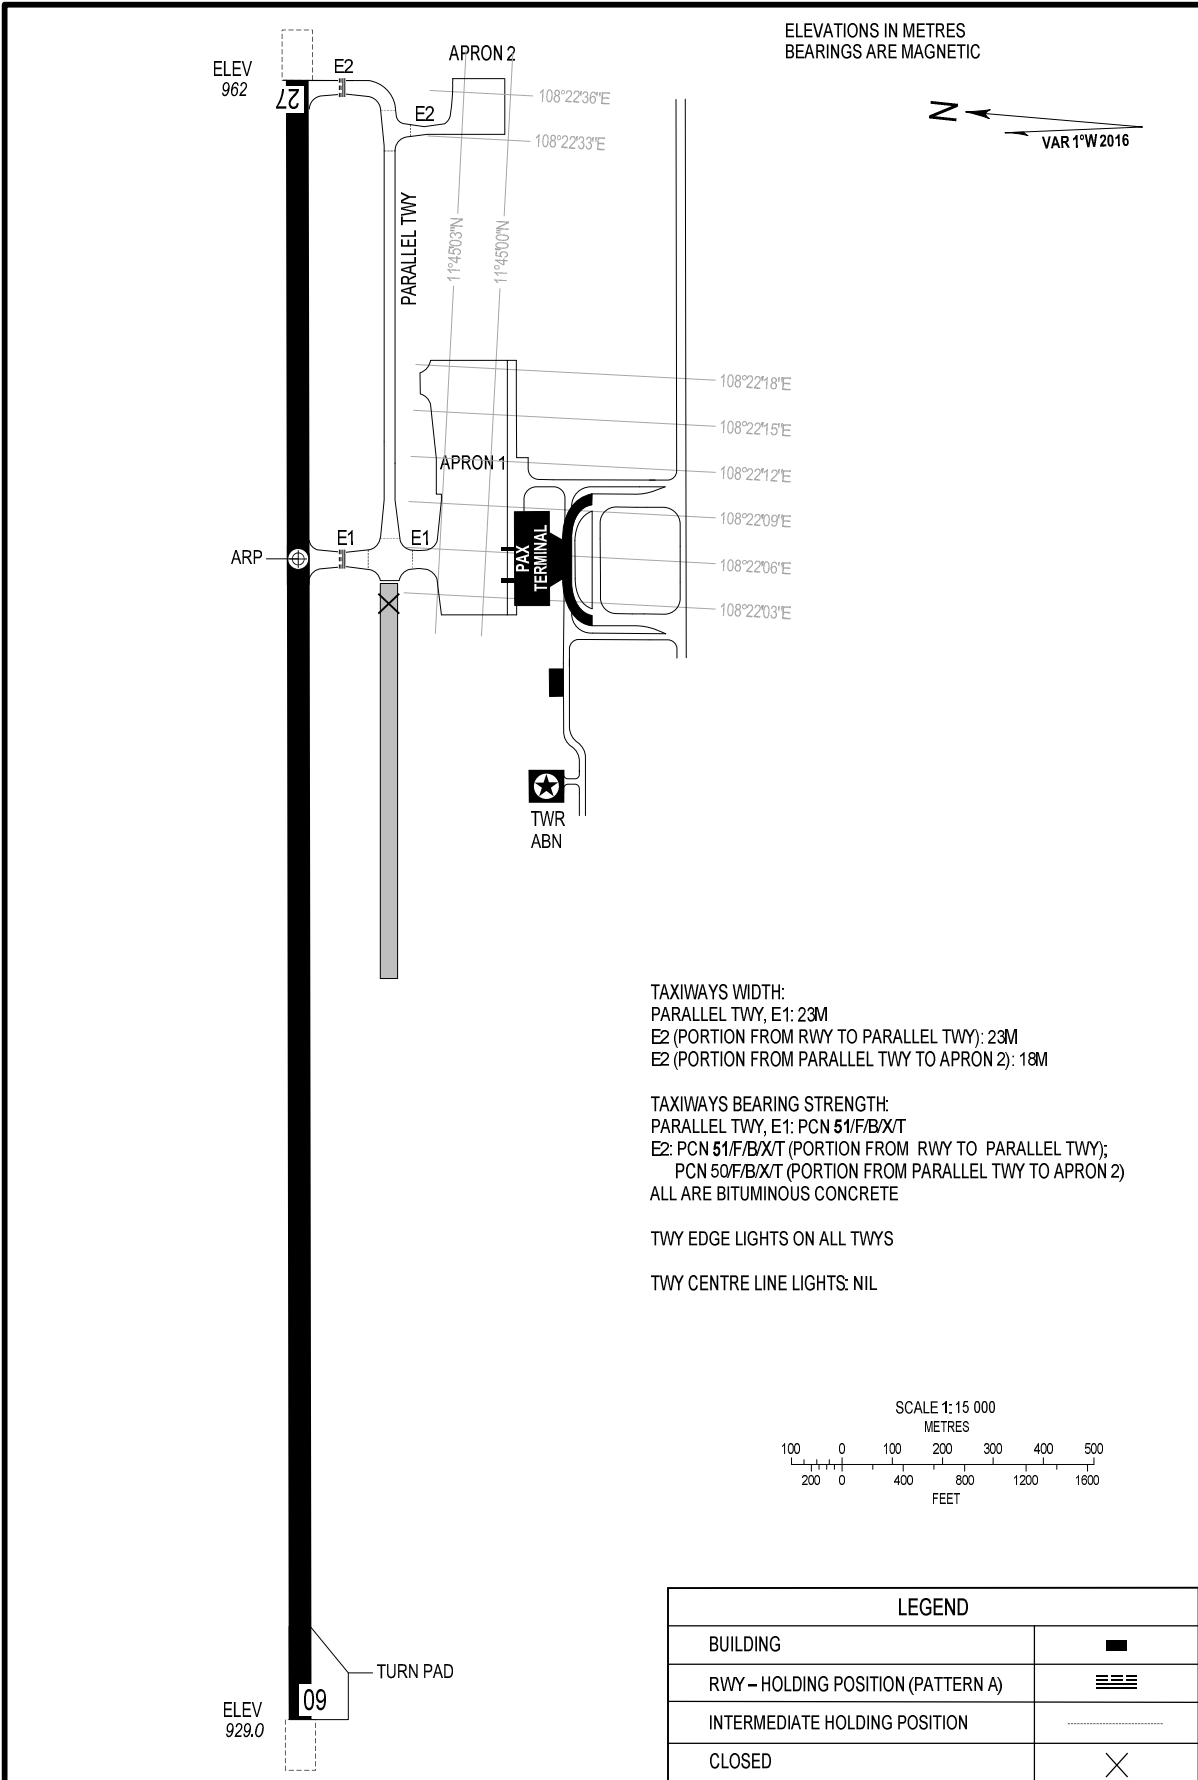

CHANGES: VAR AND YEAR OF VAR; TAXIWAYS BEARING STRENGTH; APRON ELEV; WITHDRAWAL OF STOP BAR; ADDITION OF INTERMEDIATE HOLDING POSITION.