AERODROME GROUND MOVEMENT CHART - ICAO

APRON ELEV *3M*

TWR: 118.8

CAN THO/CAN THO INTL (VVCT)

ELEVATIONS AND DIMENSIONS IN METRES
BEARINGS ARE MAGNETIC

N
VAR 0° - 2017

TAXIWAY WIDTH S4: 23M

TAXIWAY BEARING STRENGTH S4: **PCR 640/F/C/X/U**, BITUMINOUS CONCRETE

APRON BEARING STRENGTH:


+ FROM STANDS 1 TO 6: **PCR 960/R/C/X/U**, CEMENT CONCRETE

+ FROM STANDS 7 TO 11: **PCR 740/R/A/X/U**, CEMENT CONCRETE

TAXIWAY EDGE LIGHTS: ON TWY S4

TAXIWAY CENTRE LINE LIGHTS: NIL

NOTES: TAXIWAYS S, S1, S2, S3, S5 AND S6 (EXCEPT TURN-PAD) FOR MILITARY ONLY, ARE NOT USED FOR CIVIL AVIATION OPERATION.

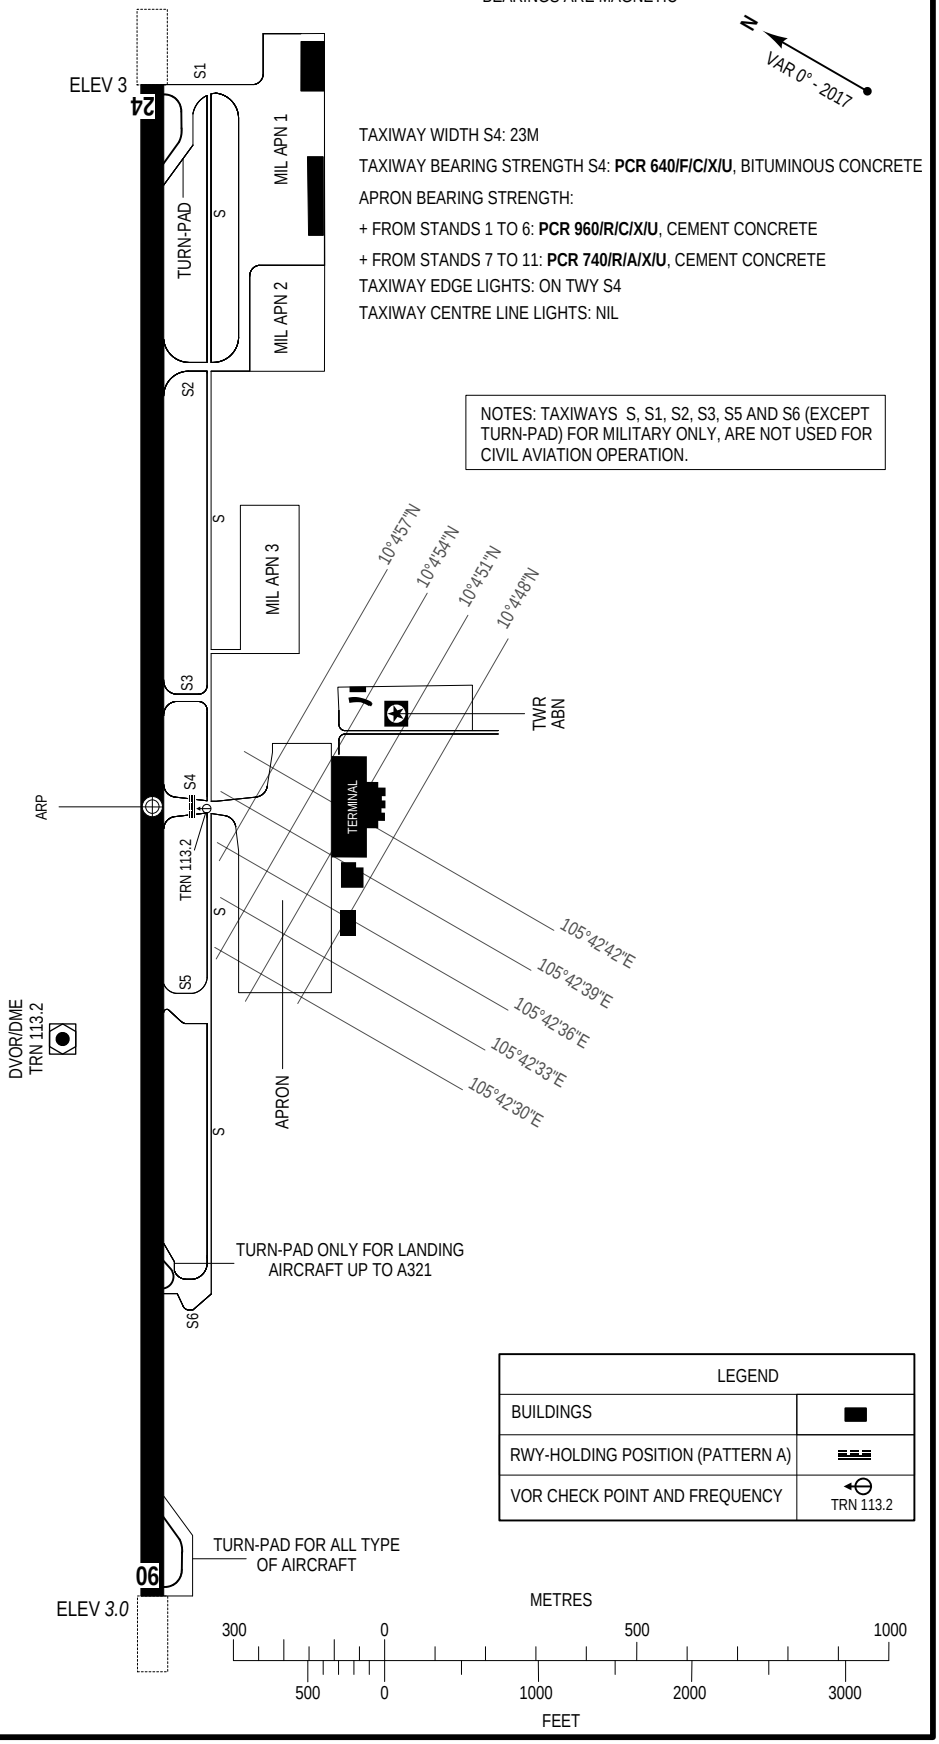

LEGEND	
BUILDINGS	
RWY-HOLDING POSITION (PATTERN A)	
VOR CHECK POINT AND FREQUENCY	TRN 113.2

CHANGE: ADJUSTMENT OF PCN TO PCR (TWY AND APRON).