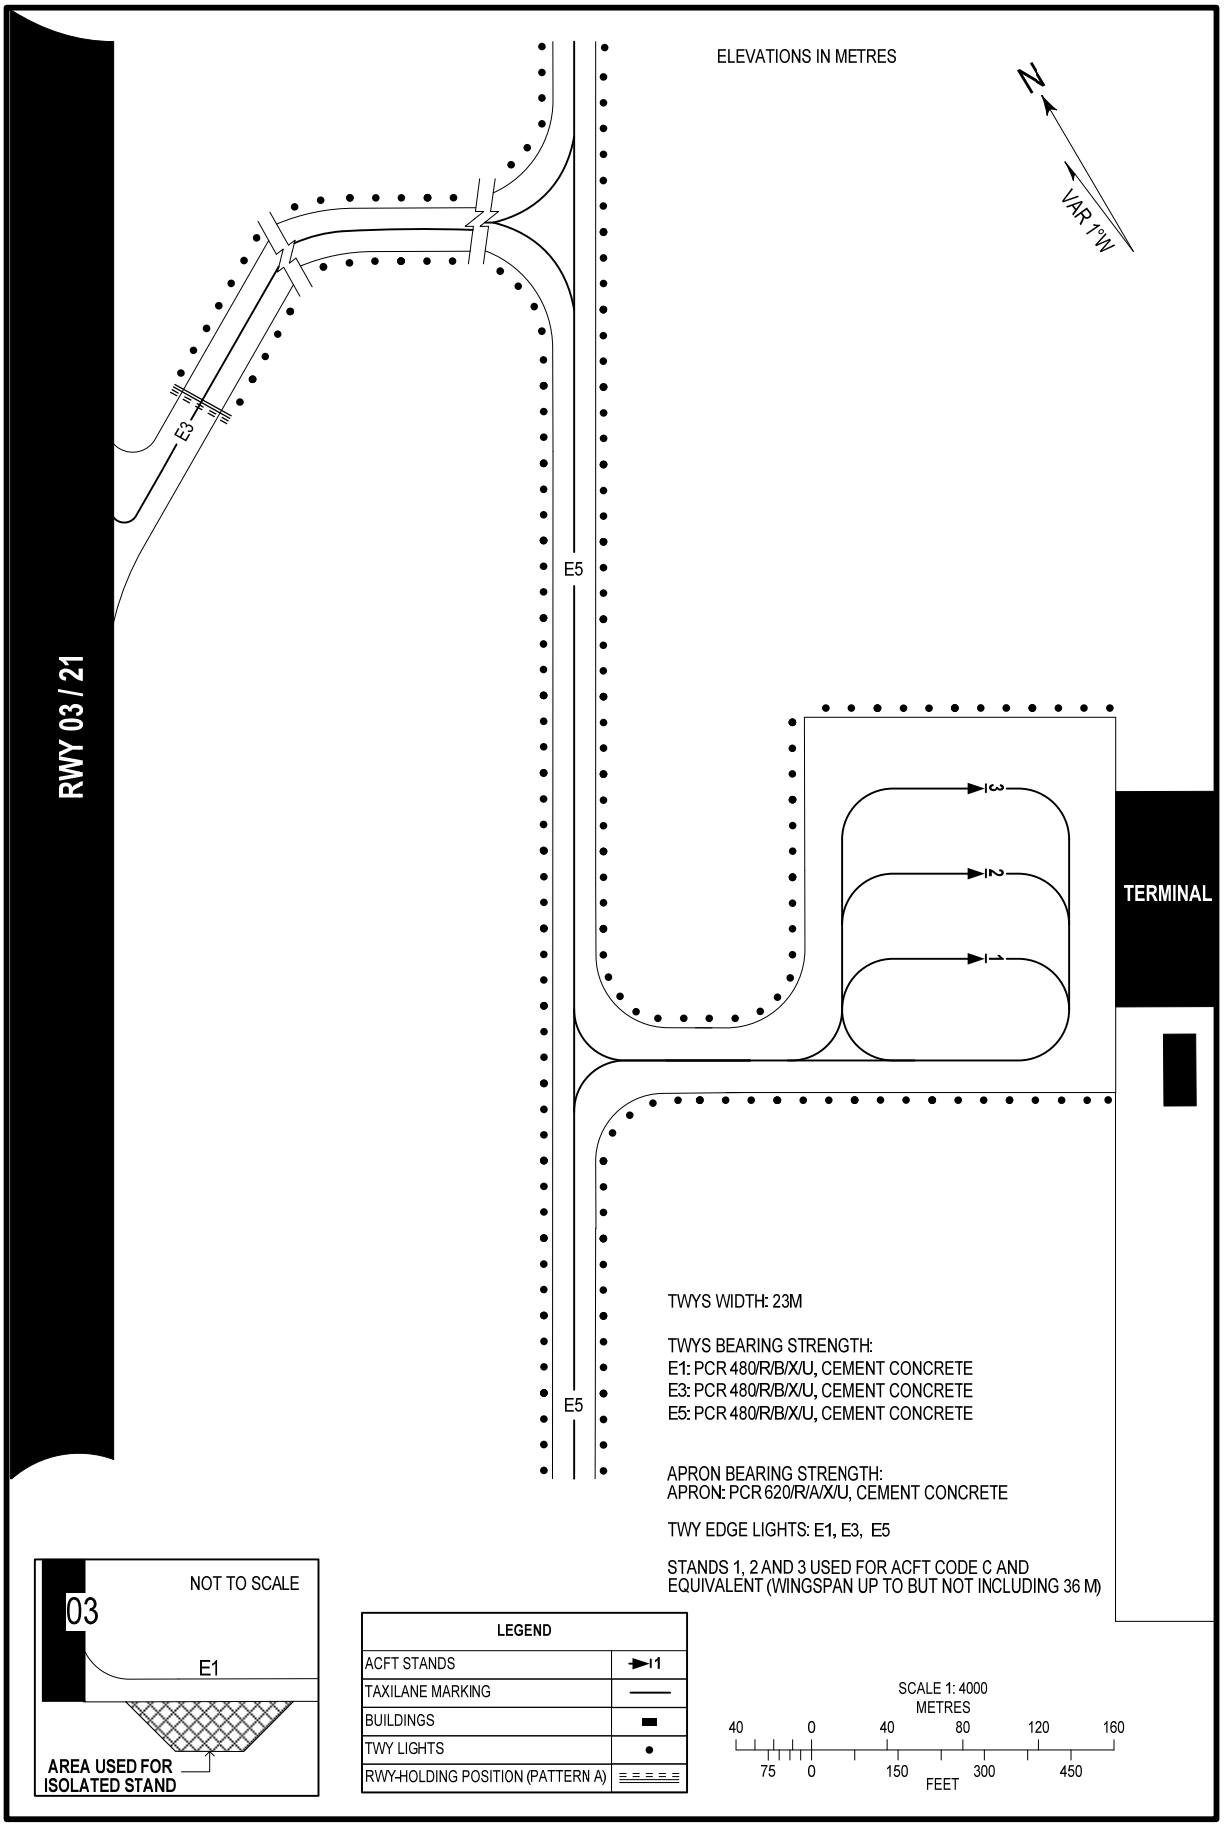


CHANGE: ADDN OF AREA USED FOR ISOLATED STAND AT TWY E1.