AERODROME GROUND MOVEMENT CHART - ICAO


APRON ELEV *6M*

TWR: 118.15

HO CHI MINH/CON DAO DOM (VVCS)

ELEVATIONS IN METRES
BEARINGS ARE MAGNETIC

N VAR 0° 2019

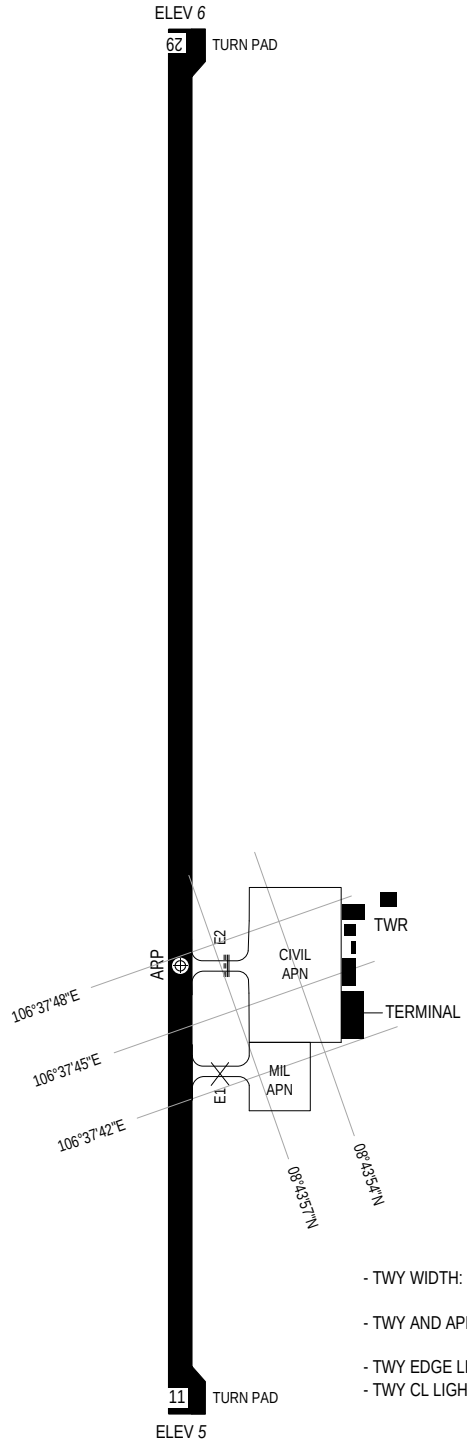

- TWY WIDTH: 15M

- TWY AND APN BEARING STRENGTH: PCR 190/F/B/X/U, BITUMINOUS CONCRETE

- TWY EDGE LIGHTS: NIL
- TWY CL LIGHTS: NIL

LEGEND	
BUILDING	▬
RWY-HOLDING POSITION (PATTERN A)	▬ ▬ ▬
CLOSED AREA	✕

SCALE 1: 10 000

METRES
300 0 500 1000

FEET
500 0 1000 2000 3000

CHANGE: LOCATION NAME.